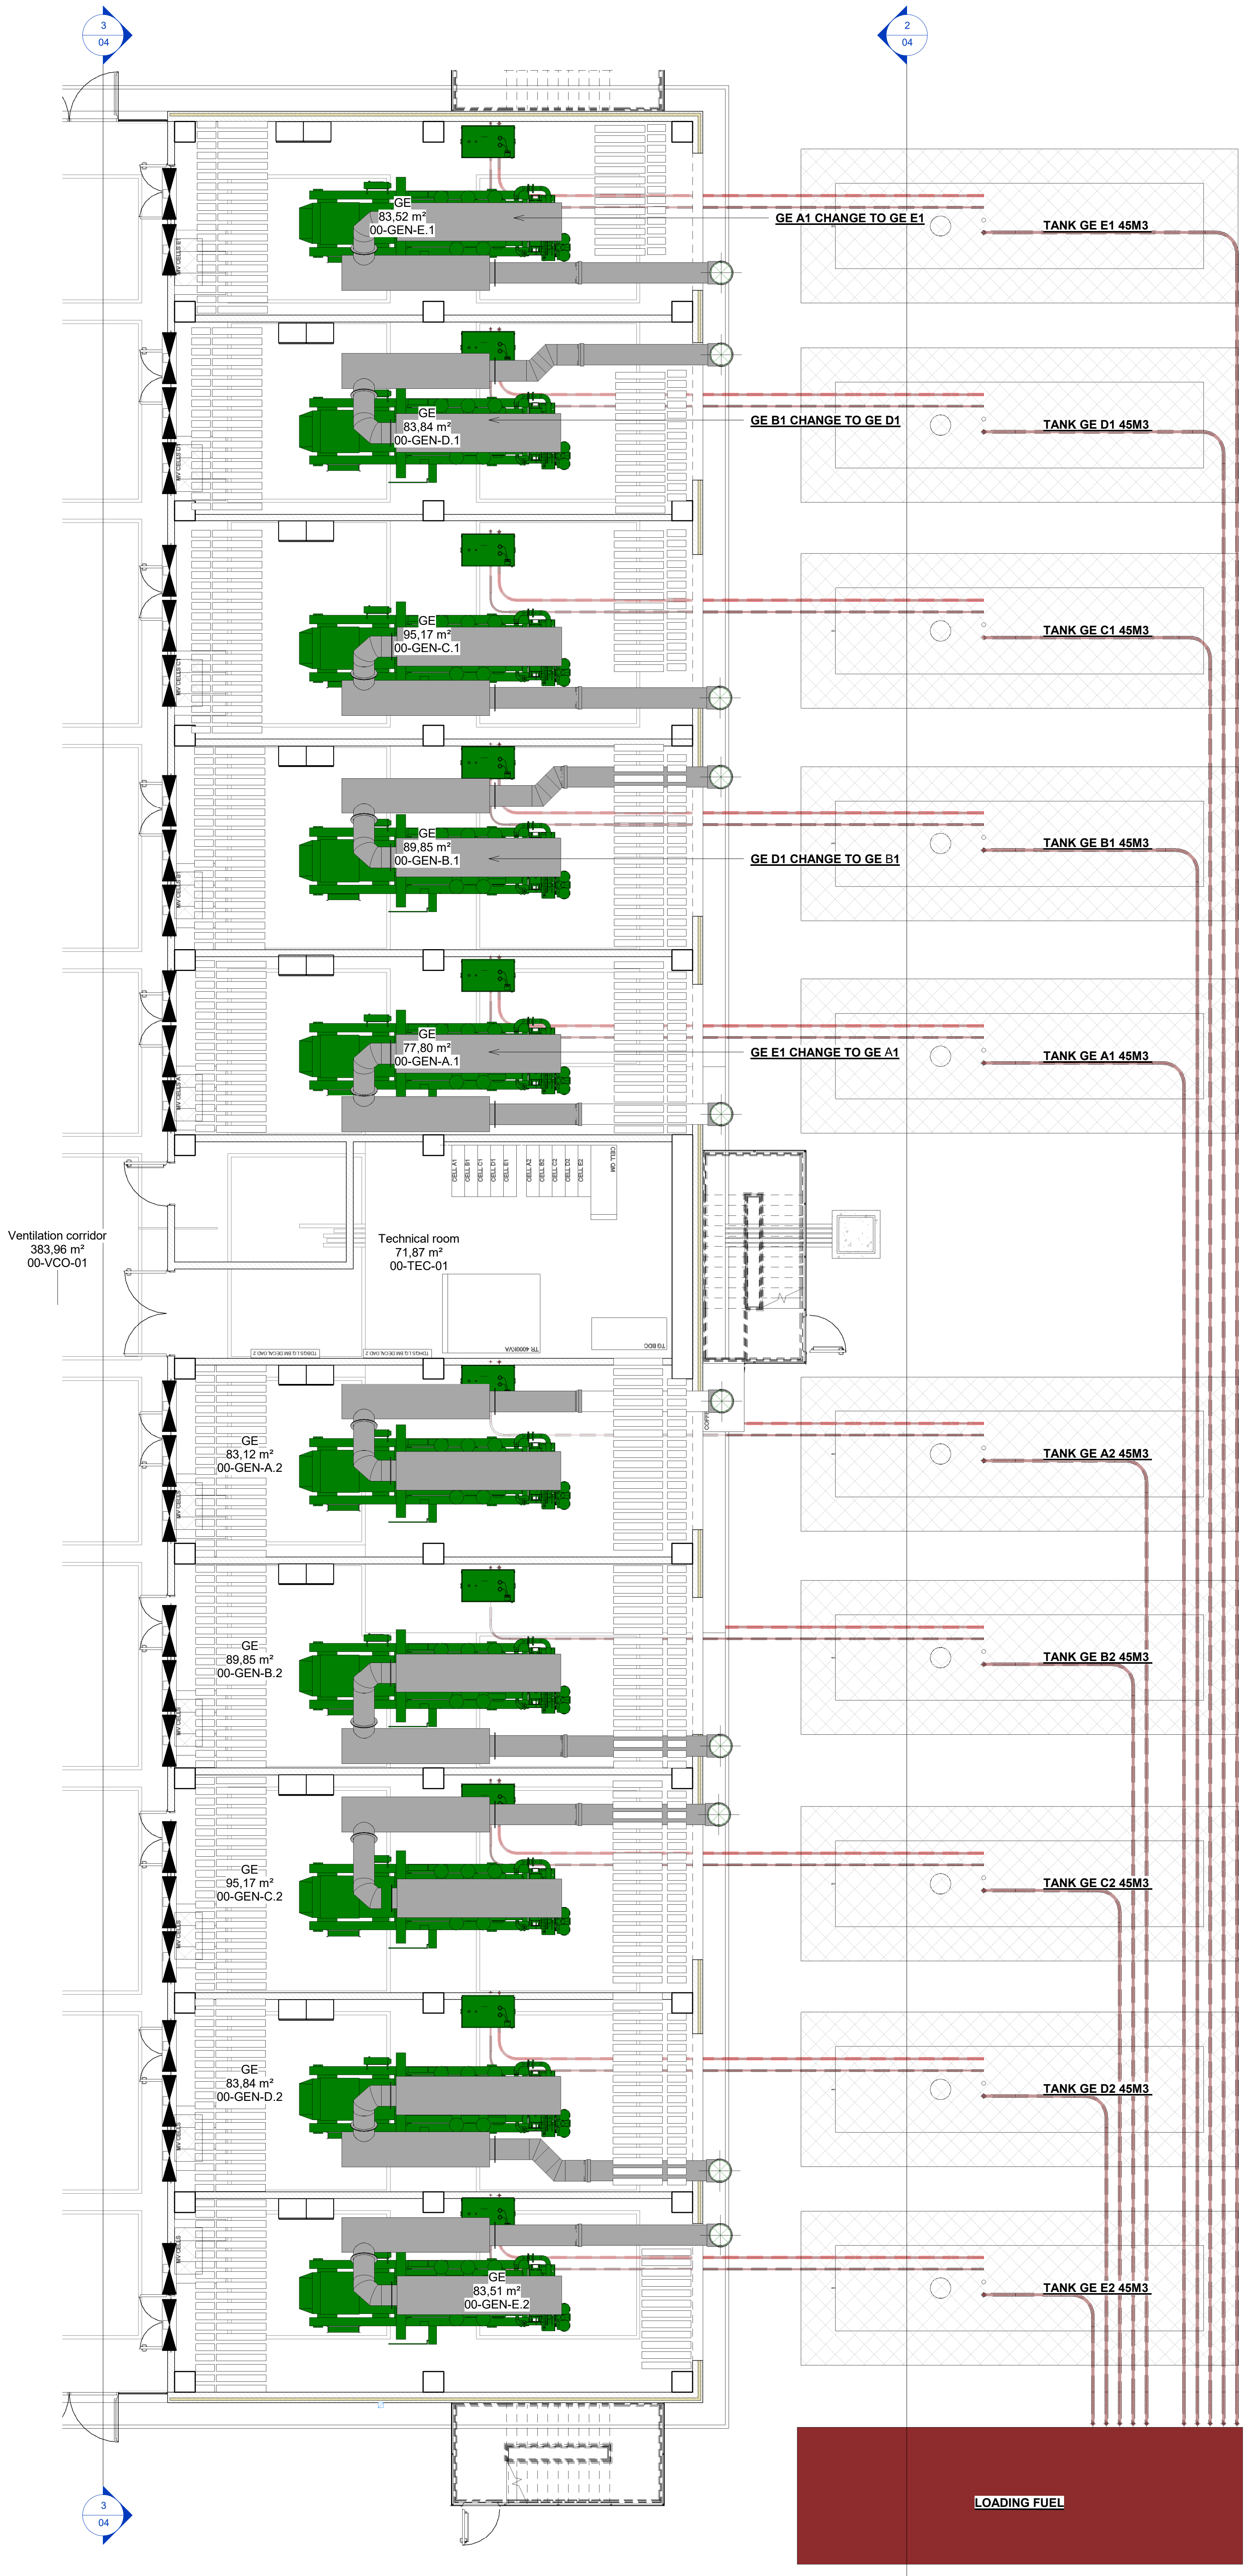
3
04
2
04
GE
83,52 m²
00-GEN-E.1
GE A1 CHANGE TO GE E1
TANK GE E1 45M3
GE
83,84 m²
00-GEN-D.1
GE B1 CHANGE TO GE D1
TANK GE D1 45M3
GE
95,17 m²
00-GEN-C.1
TANK GE C1 45M3
GE
89,85 m²
00-GEN-B.1
GE D1 CHANGE TO GE B1
TANK GE B1 45M3
GE
77,80 m²
00-GEN-A.1
GE E1 CHANGE TO GE A1
TANK GE A1 45M3
Ventilation corridor
383,96 m²
00-VCO-01
Technical room
71,87 m²
00-TEC-01
CELL A1
CELL B1
CELL C1
CELL D1
CELL E1
CELL A2
CELL B2
CELL C2
CELL D2
CELL E2
CELL CM
GE
83,12 m²
00-GEN-A.2
TANK GE A2 45M3
GE
89,85 m²
00-GEN-B.2
TANK GE B2 45M3
GE
95,17 m²
00-GEN-C.2
TANK GE C2 45M3
GE
83,84 m²
00-GEN-D.2
TANK GE D2 45M3
GE
83,51 m²
00-GEN-E.2
TANK GE E2 45M3
LOADING FUEL

1 001 GENSET layout

1 : 100

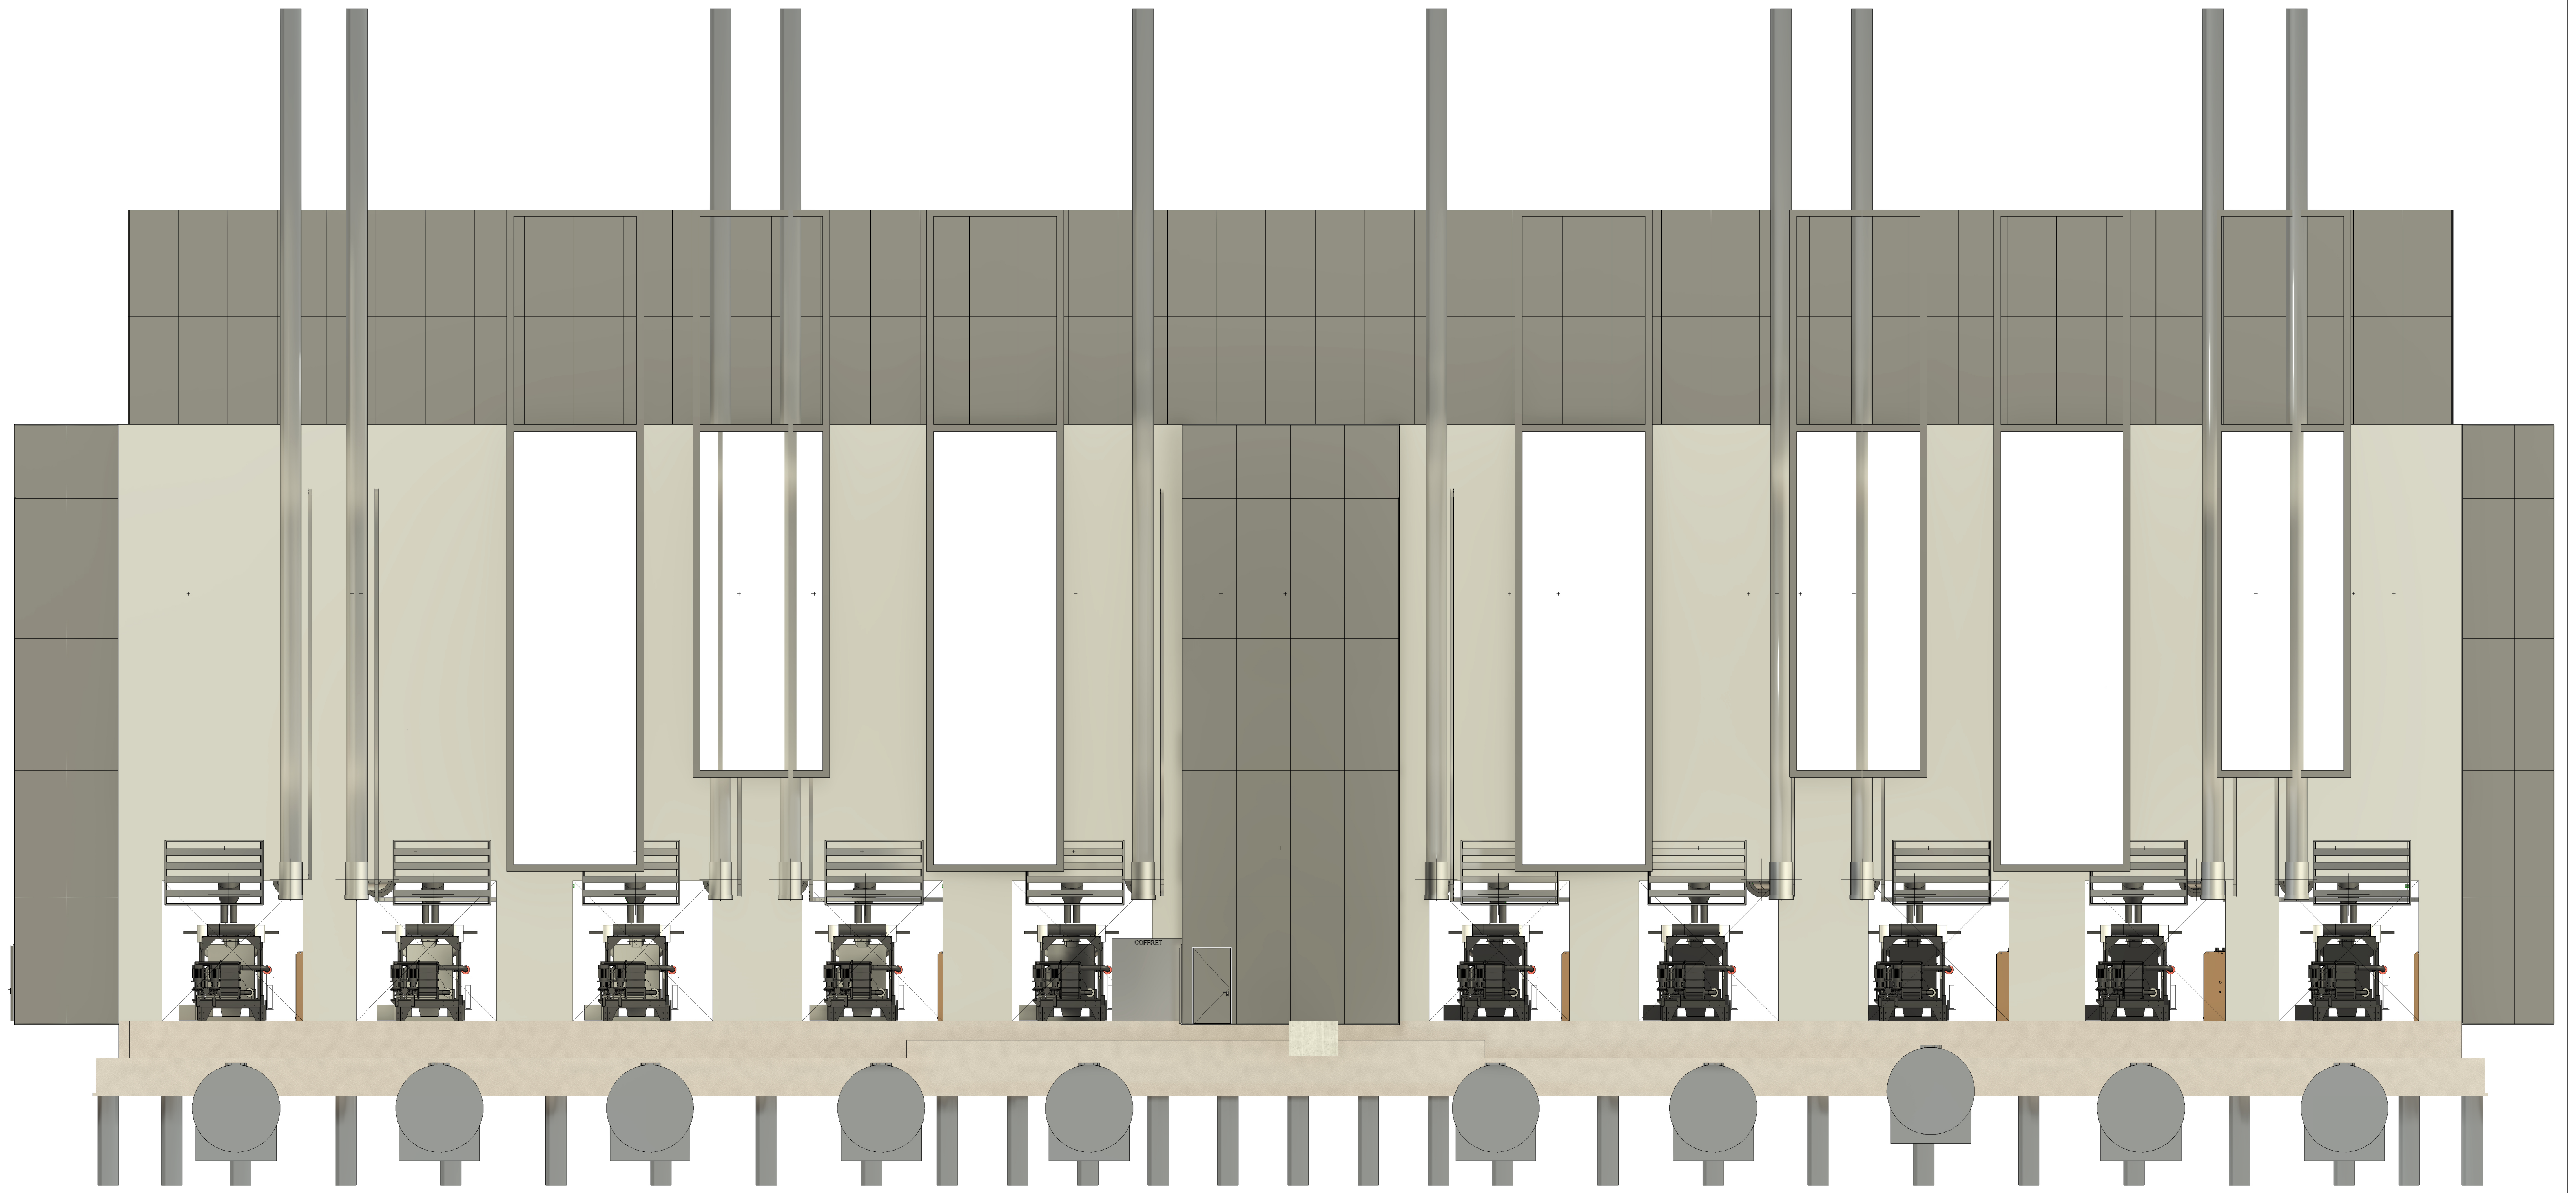

2 External Genset layout

1 : 100

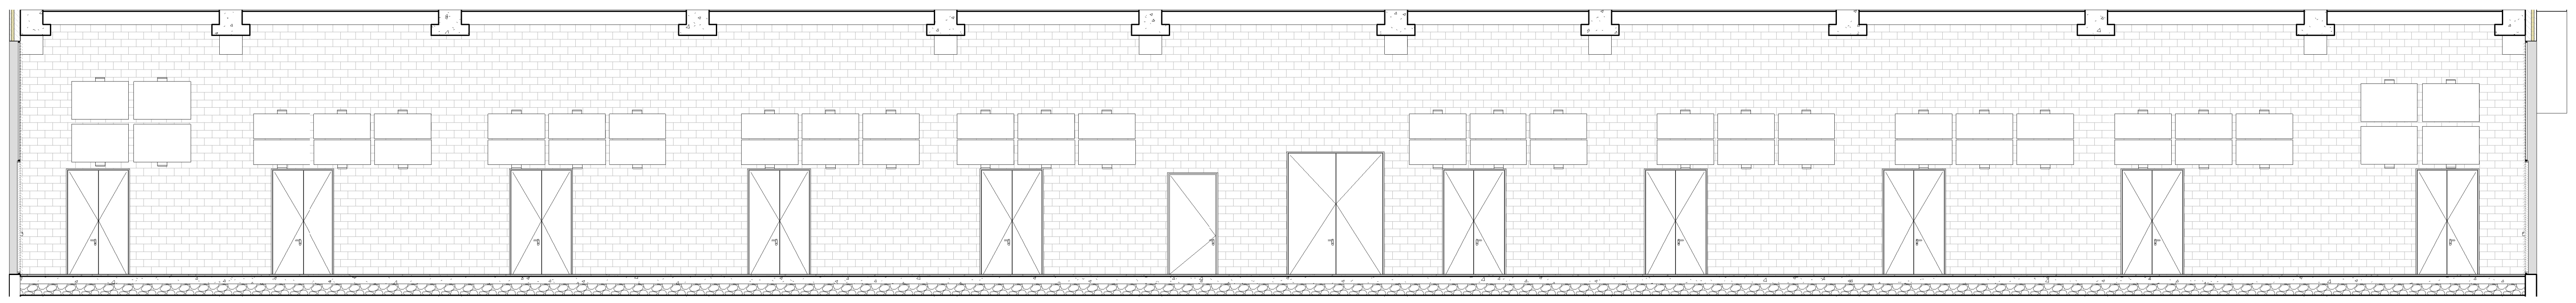

3 Internal Genset layout

1 : 100

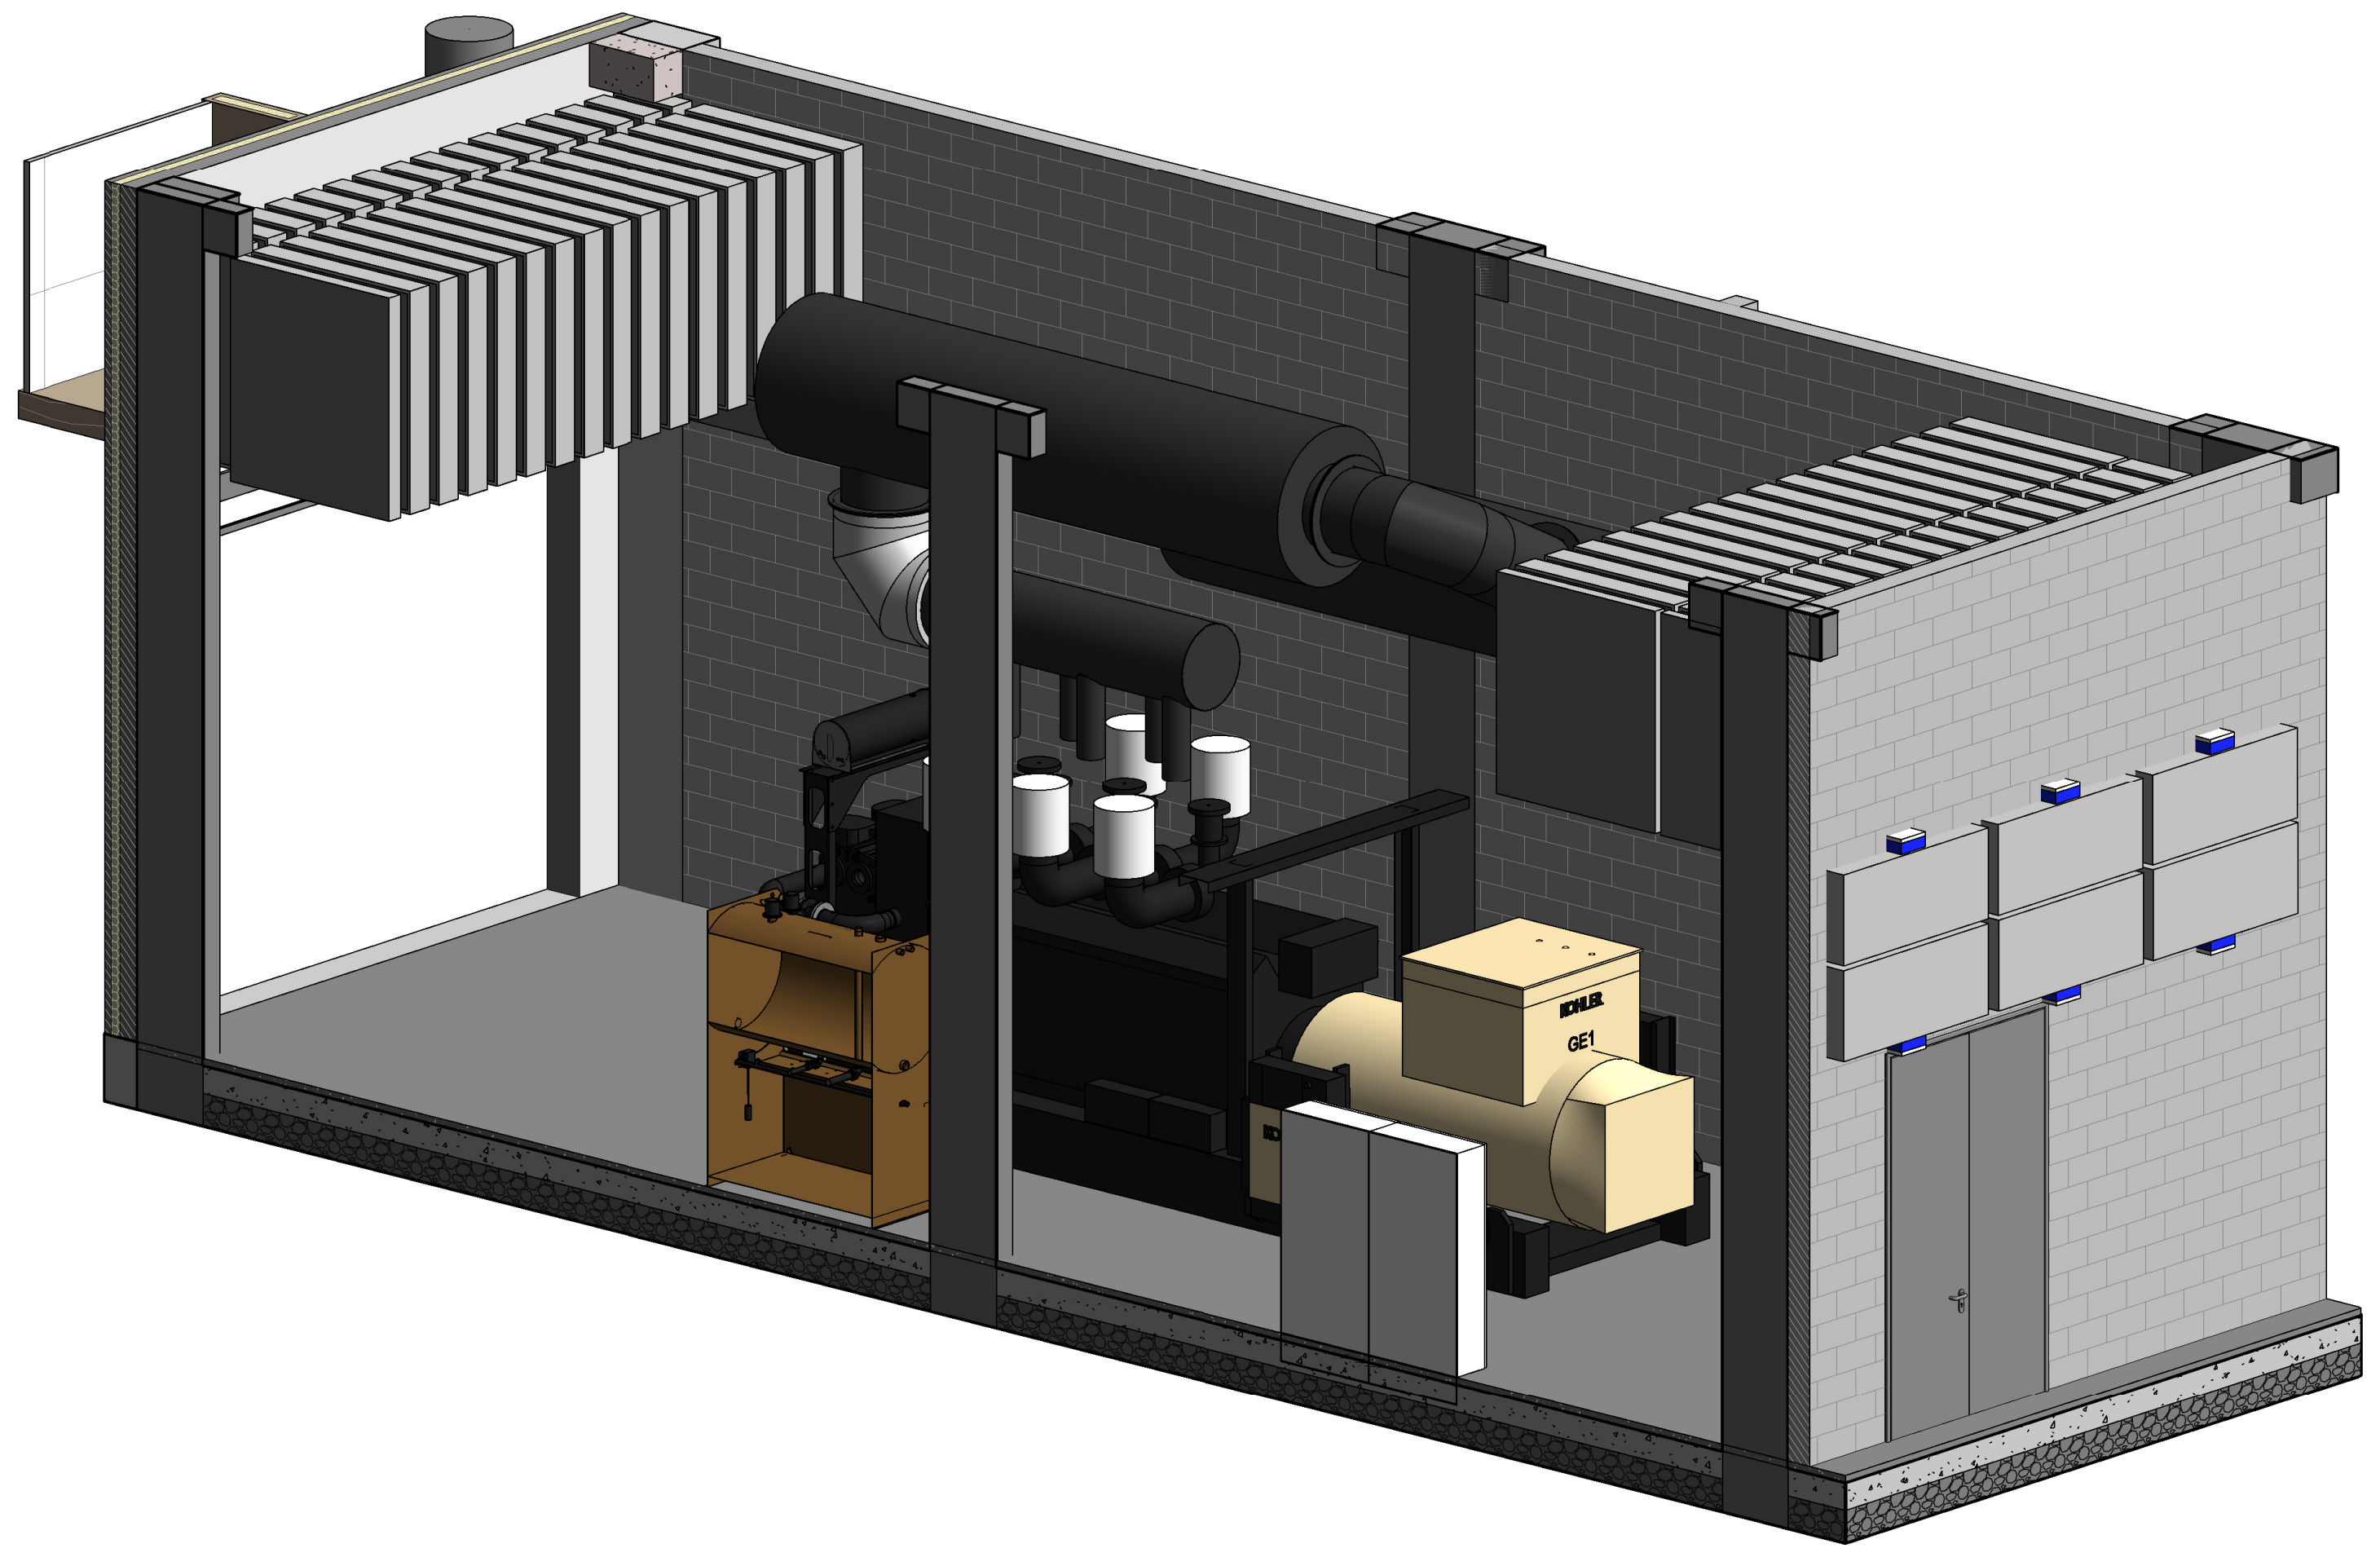

4 3D Genset layout local

GENSET LAYOUT LEGEND	
▦	**ELECTRICAL CABLE DUCT**
🟥	**UNLOAD FUEL AREA**
▨	**LAODING FUEL CONDUIT**
▨	**RETURN FUEL CONDUIT**
☰	**SOUND TRAP SYSTEM**
⧗	**FIRE PROTECTION FLAP**

CAP INGELEC
INGENIERIE & REALISATION
Bât. ORGANDI
Esplanade Miriam Makeba
18 allée Gerda Taro
69100 VILLEURBANNE - France

Tel : +33 (0)4 37 40 00 70

e-mail: capingelec69@capingelec.com
Internet : www.capingelec.com

EXECUTIVE ARCHITECT DESIGN & MEP LOCALIZATION:
L22 DC
L22 DC è una divisione di: Lombardini22 S.p.A.
Via Lombardini 22
20143 Milano, Italia
T +39 02 36 59 62 00
www.l22.it

STRUCTURAL CONSULTANT:
SPS
Studio Progetti Strutturali
S.P.S. s.r.l. STUDIO PROGETTI STRUTTURALI:
Via Melchiorre Gioia 64
20125 Milano, Italia
T +39 02 67 04 199
www.spssrl-mi.it

ENVIRONMENTAL CONSULTANT:
ambiente s.p.a.
ingegneria consulenza laboratori
per l'ambiente
AMBIENTE S.p.A:
Via Frassina 21
54033 Nazzano,
Carrara (MS), Italia
T +39 0585 855624
www.ambientesc.it

Data4
SMART & SCALABLE DATA CENTERS

[MIL1-DC12] - DATA CENTER
Cornaredo MI
ITALY

TRADE :
T04 -
GENSETS

D4-MIL-DC12-RB3-T04-CAP-DWG-ALL-ALL-001

GENSET LAYOUT

Version	Date	Review	Designer		Auditor		Approver	
A	28/06/2024	First Emission	JPP	x	OGT	x	CAC	x

CLIENT	CAMPUS	PROJECT	PHASE	TRADE	AUTHOR	TYPE	STEP	LEVEL	NUMBER	VERSION
D4	MIL	DC12	RB3	T04	CAP	DWG	ALL	ALL	001	A

Paper Size : A0

SCALE : 1/100

FILE NAME :
D4-MIL-DC12-RB3-T04-CAP-DWG-ALL-ALL-001-GENSET LAYOUT-A

MODEL NAME :
GENSET LAYOUT

REFERENCE :
T-TD23059-A